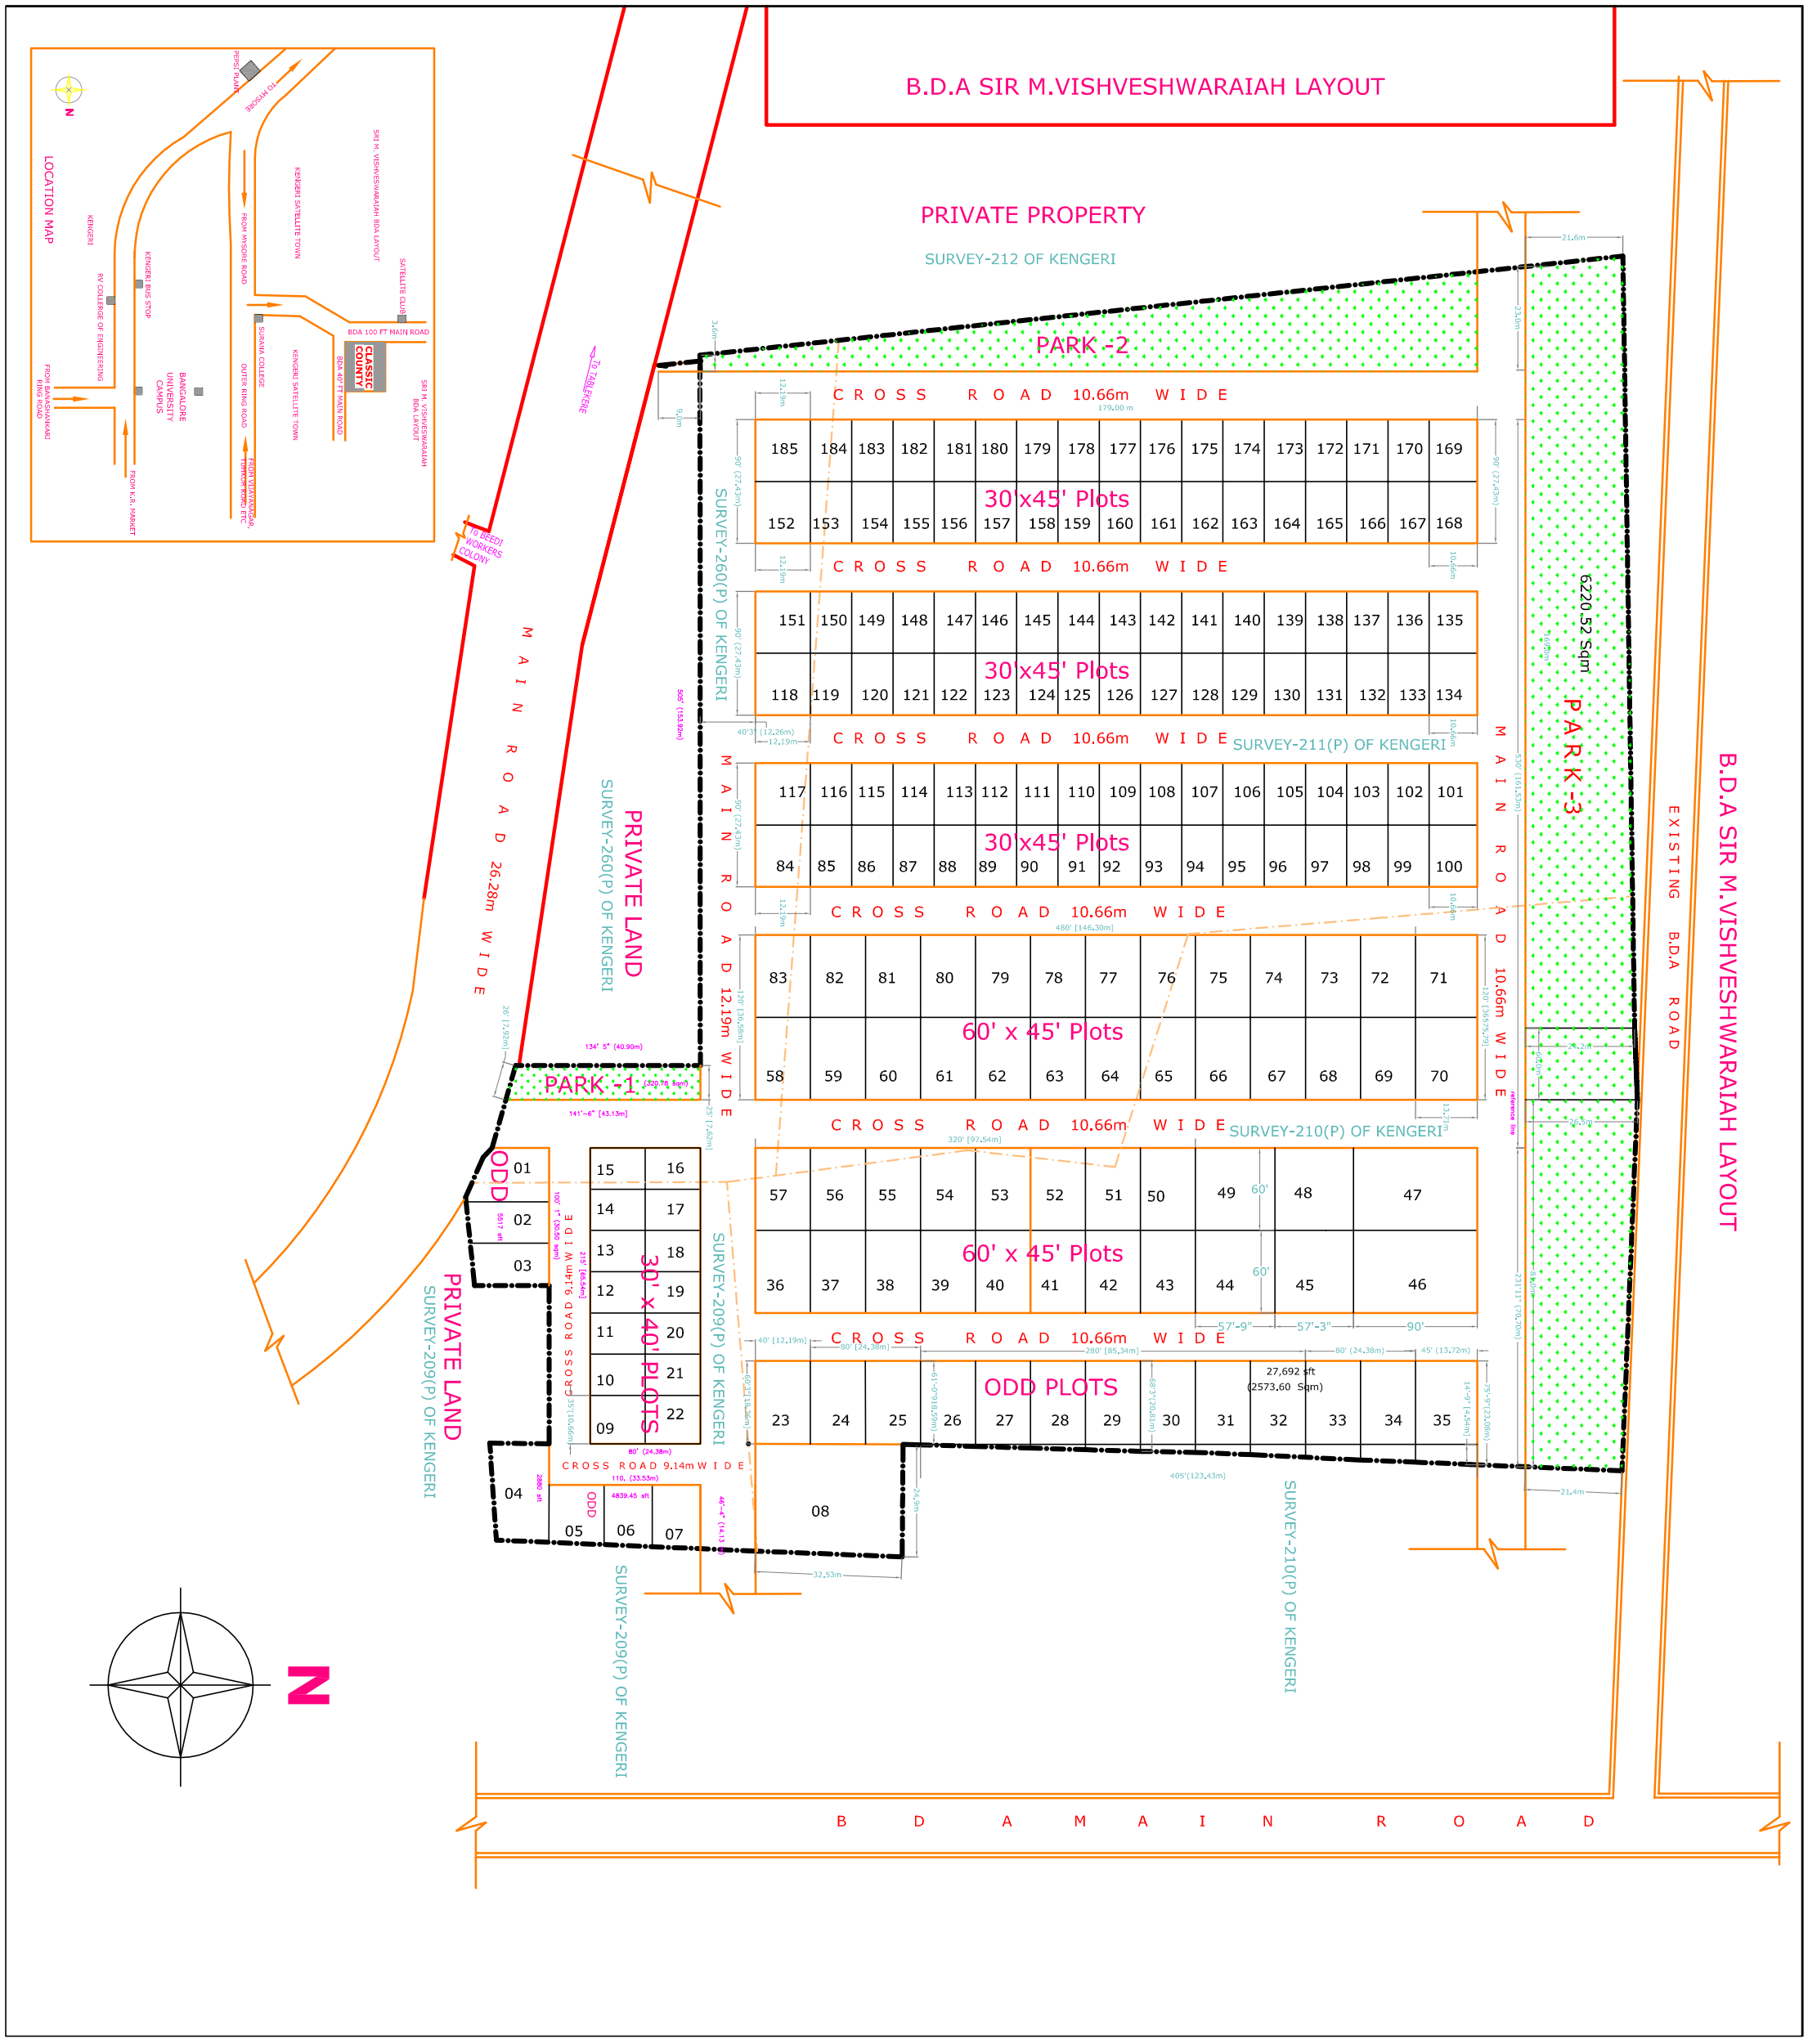
B.D.A SIR M.VISHVESHWARAIAH LAYOUT
PRIVATE PROPERTY
SURVEY-212 OF KENGERI
PARK -2
CROSS ROAD 10.66m WIDE
30'x45' Plots
SURVEY-260(P) OF KENGERI
SURVEY-211(P) OF KENGERI
60' x 45' Plots
SURVEY-210(P) OF KENGERI
PARK -3
6220.52 Sqm
MAIN ROAD 26.28m WIDE
MAIN ROAD 12.19m WIDE
MAIN ROAD 10.66m WIDE
PRIVATE LAND
SURVEY-260(P) OF KENGERI
PARK -1
ODD
30' x 40' PLOTS
CROSS ROAD 9.14m WIDE
PRIVATE LAND
SURVEY-209(P) OF KENGERI
ODD PLOTS
27,692 sft
(2573.60 Sqm)
SURVEY-209(P) OF KENGERI
SURVEY-210(P) OF KENGERI
B.D.A SIR M.VISHVESHWARAIAH LAYOUT
EXISTING B.D.A ROAD
B D A M A I N R O A D
LOCATION MAP
N